NOTE: SPRINKLER SYSTEM WITH 'CONCEALED' SPRINKLER HEADS (NFPA 13D CODE)

NOTE: 2" X 6" EXTERIOR STUDDING @ 24" O.C. WITH 7/16" O.S.B. SHEATHING & 'HOUSE-WRAP', (R-21 WALL INSULATION-AS PER PLAN)

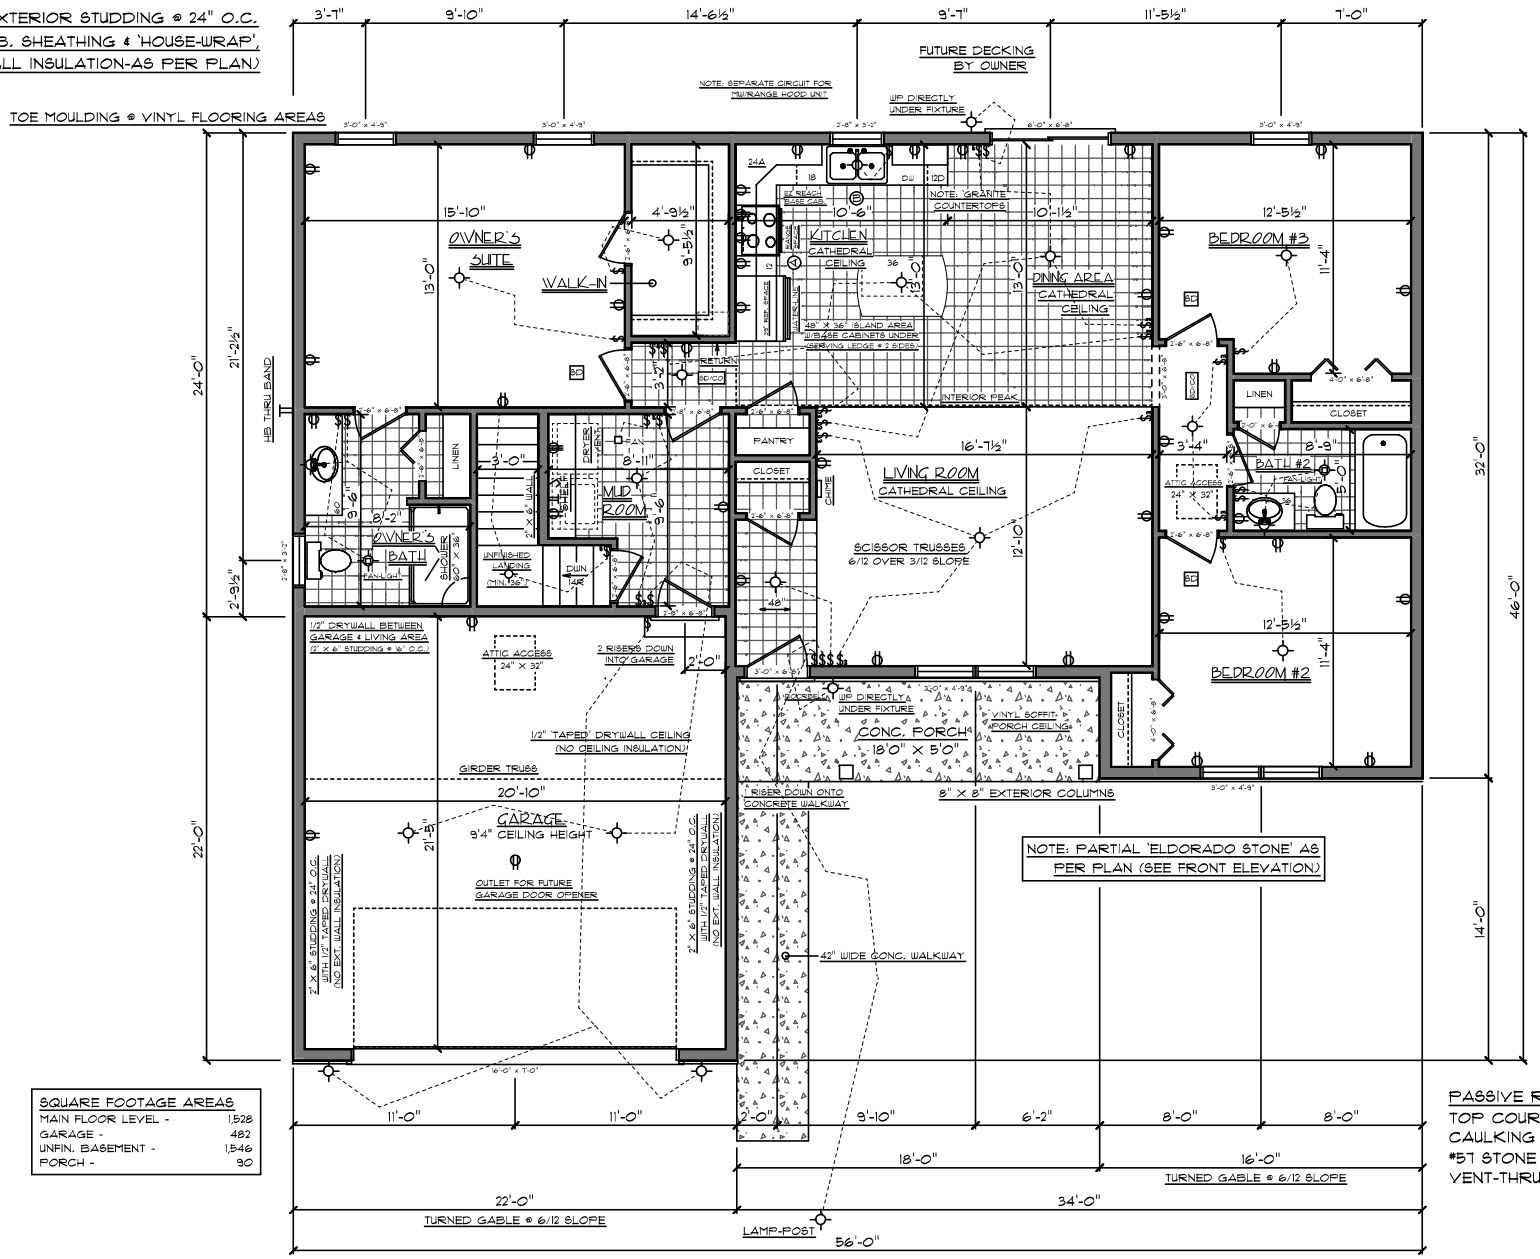

ELECTRICAL LEGEND	
	LIGHT
	OUTLET
	SWITCHED OUTLET/LIGHT
	FAN-LIGHT
	RECESSED LIGHT
	FLUOR. LIGHT
PC	PULL-CHAIN LIGHT
$	SINGLE SWITCH
$3	3-WAY SWITCH
TV	TV JACK
	PHONE JACK
SD	SMOKE DETECTOR
	PADDLE-FAN
	DOUBLE FLOODLIGHTS
SD/CO	SMOKE/C.O. DETECTOR

SQUARE FOOTAGE AREAS	
MAIN FLOOR LEVEL -	1,528
GARAGE -	482
UNFIN. BASEMENT -	1,546
PORCH -	90

PASSIVE RADON MITIGATION:
TOP COURSE FOUNDATION-SOLID BLOCK
CAULKING @ SLAB PERIMETER
#57 STONE UNDER SLAB
VENT-THRU-ROOF

MAIN FLOOR LEVEL